NOTES: UNLESS OTHERWISE SPECIFIED

1. ALL DIMENSIONS ARE IN INCHES.
2. CLEANOUT MATERIAL: STAINLESS STEEL T304
3. THIS INSTALLATION IS IDENTICAL FOR ALL CLEANOUTS.
4. SPECIFYING ENGINEER IS RESPONSIBLE FOR CONCRETE ENCASEMENT AND REINFORCING BASED UPON APPLICATION AND LOCAL CODES. RECOMMENDED REBAR THICKNESS IS $\frac{1}{2}$" DIAMETER.
5. REFER TO https://info.slotdrainsystems.com/installresources FOR INSTALLATION INSTRUCTIONS.

REVISIONS			
REV	DESCRIPTION	DATE	BY
0	INITIAL RELEASE – R0	5/9/2024	DK

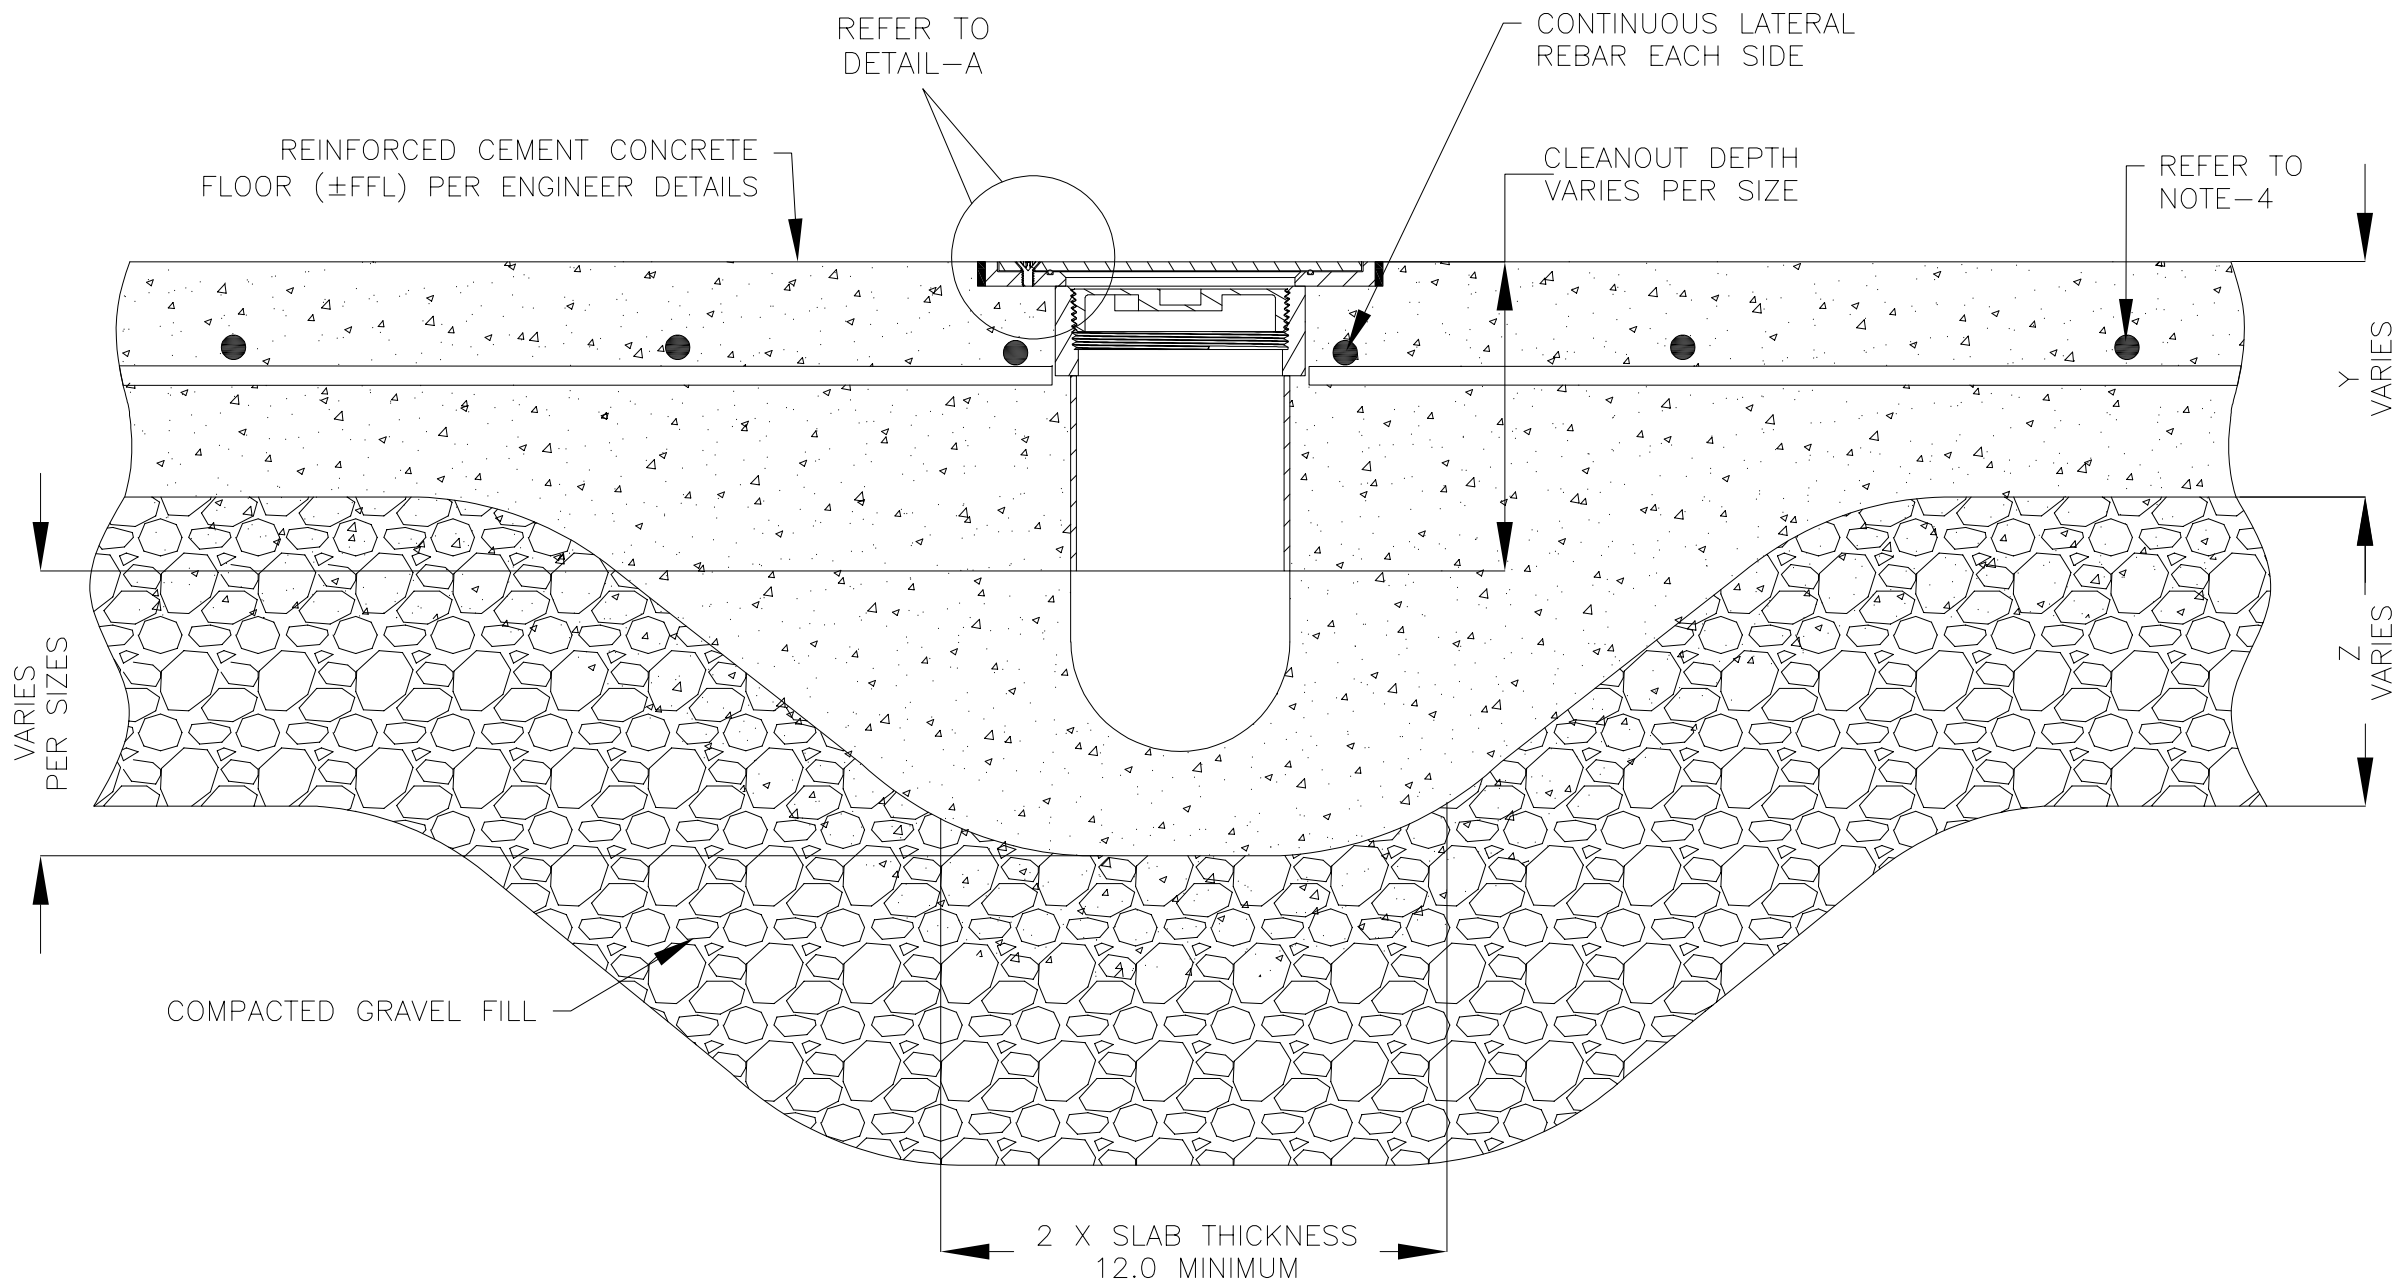

FOOD SAFE CLEANOUT INSTALLATION DETAILS

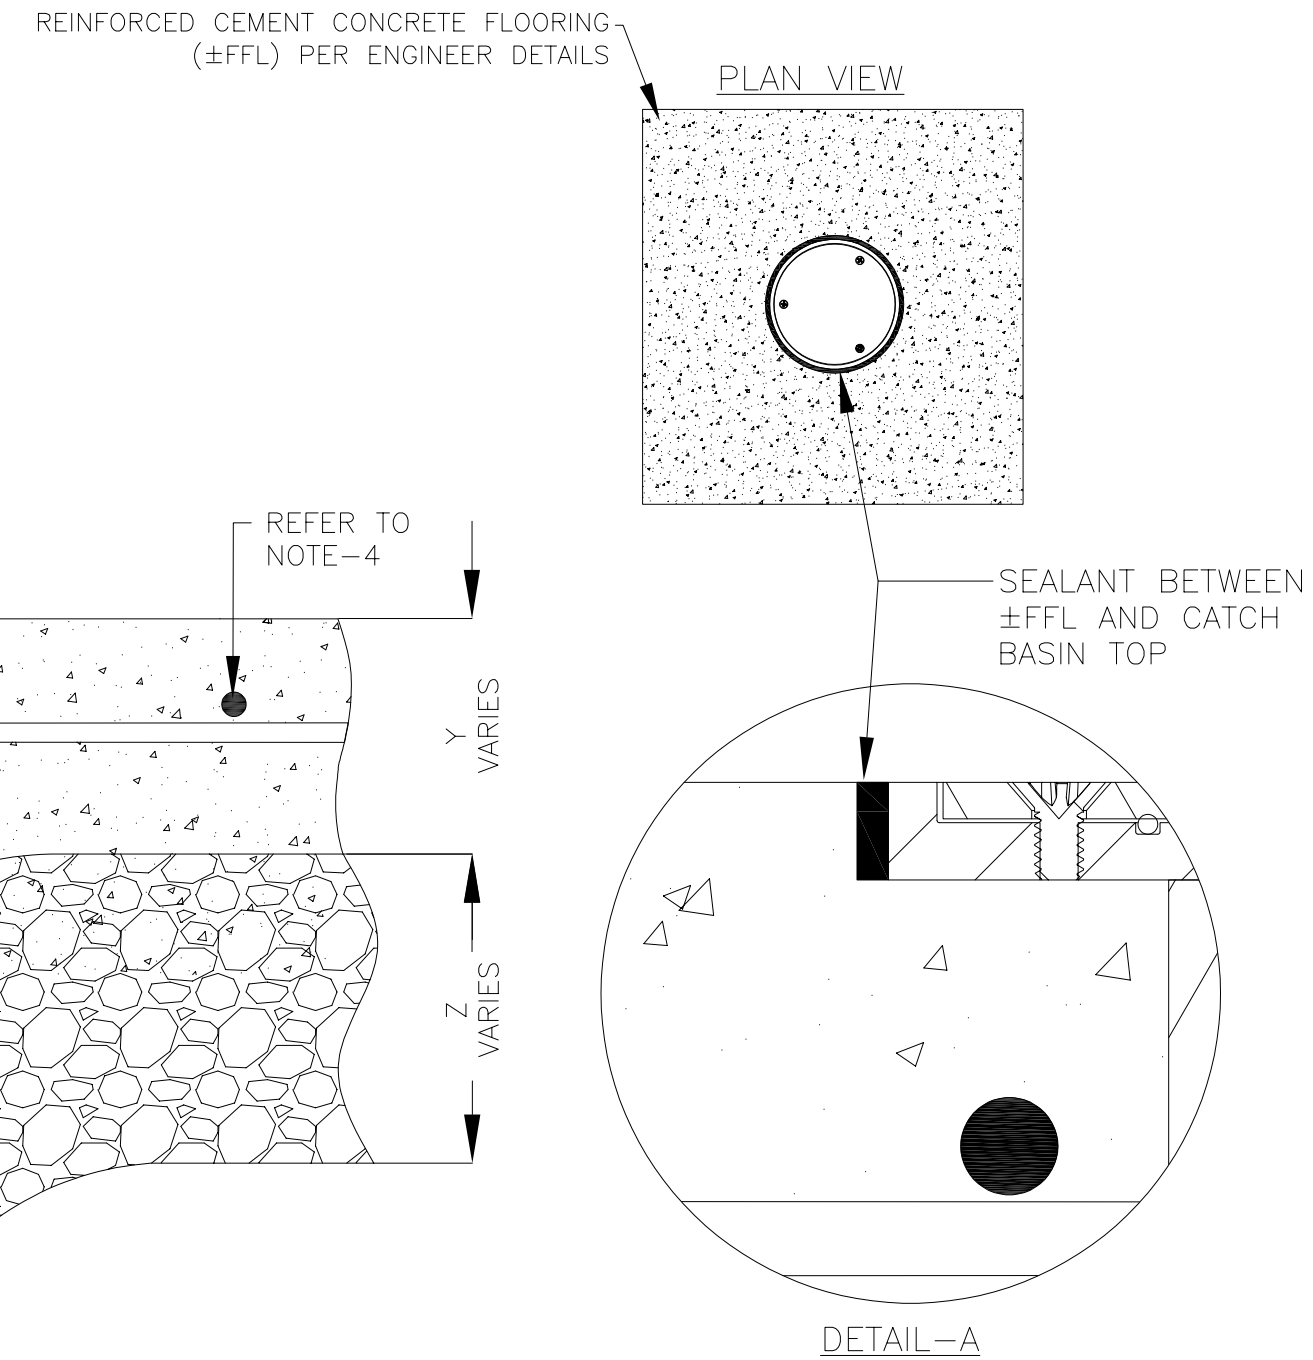

GLOBAL DRAIN TECHNOLOGIES

DRAWING TITLE: CONCRETE FLOOR–NEW CONSTRUCTION INSTALLATION

DRAIN SERIES: FOOD SAFE CLEANOUT–FCO | REV. 0

DWG NO. IN–FSFCO–002–R0 | SIZE B | SCALE NTS | SHEET 1 OF 1

ALL DRAWINGS ARE THE EXCLUSIVE PROPERTY OF SLOT DRAIN SYSTEMS. ANY REPRODUCTION IN PART OR IN WHOLE IS PROHIBITED WITHOUT PROPER CONSENT.